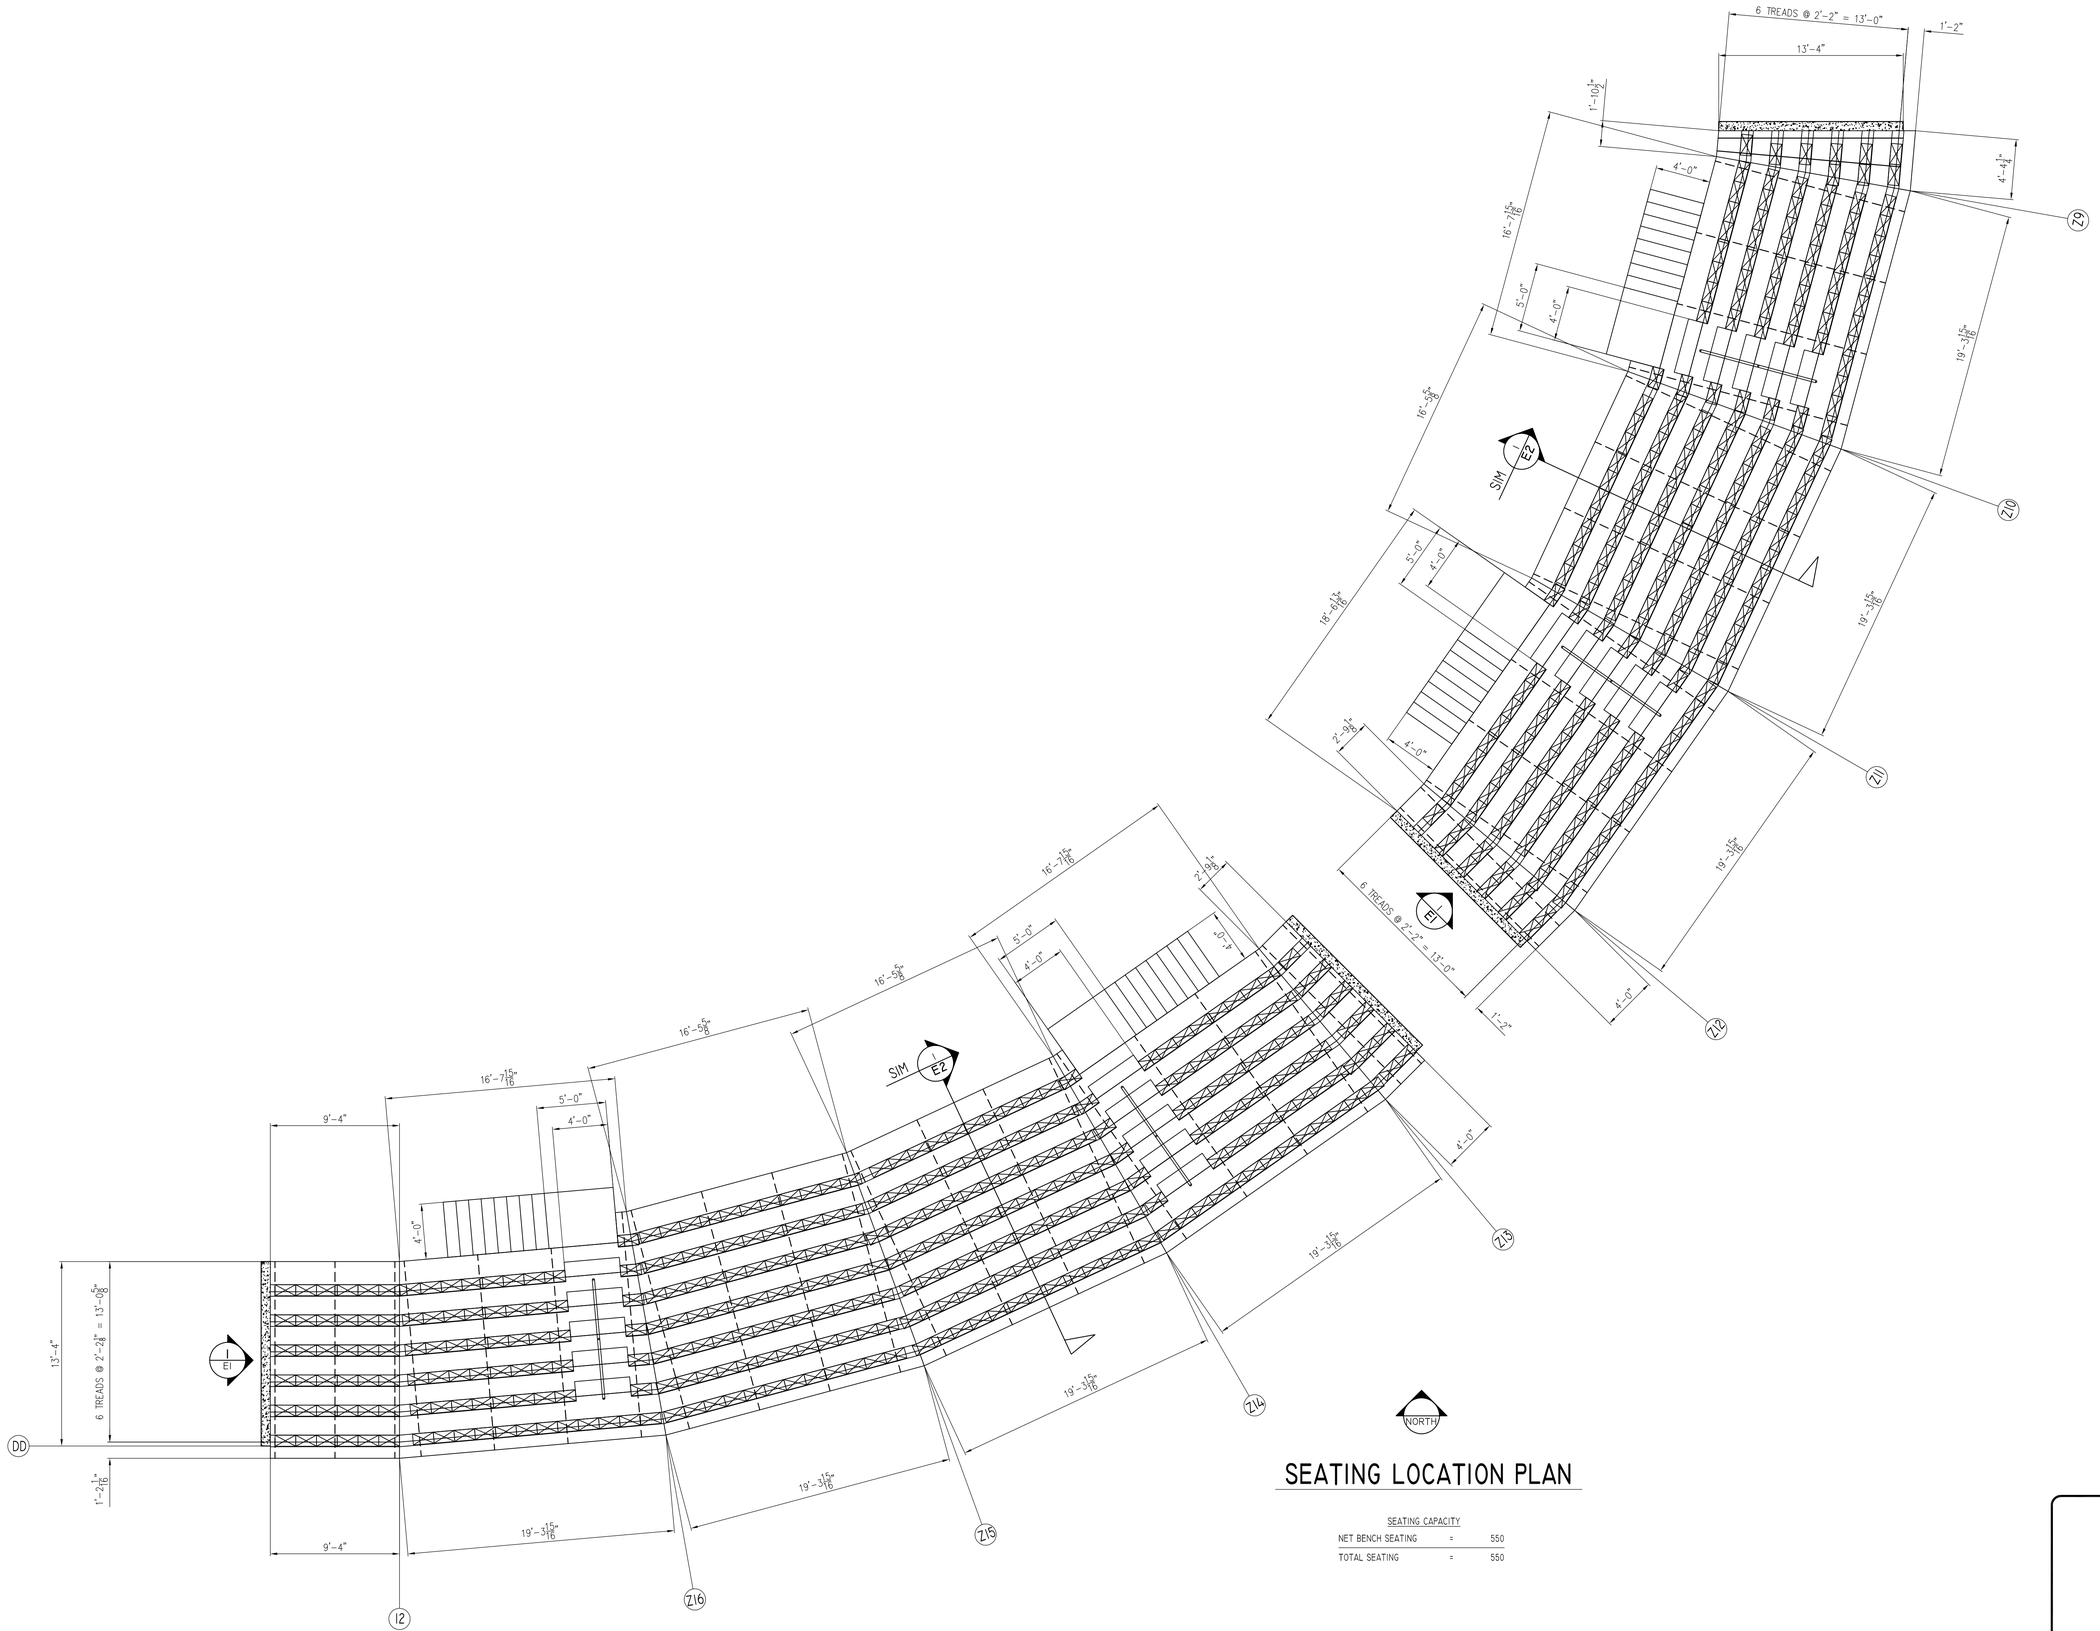

SEATING LOCATION PLAN

SEATING CAPACITY

NET BENCH SEATING	=	550
TOTAL SEATING	=	550

6550 NEW TAMPA HWY.
LAKELAND, FLORIDA 33815
FAX (813) 628-4254
(800) 875-3141
(863) 687-3141
ALL STAR BLEACHERS INC

SEATING LOCATION PLAN

EQUESTRIAN CENTER ARENA
CECIL COMMERC E
JACKSONVILLE, FLORIDA

THIS DRAWING IS THE PROPERTY OF
ALL STAR BLEACHERS
THE INFORMATION CONTAINED WITHIN IS PROPRIETARY.
UNAUTHORIZED REPRODUCTION THROUGH EITHER MECHANICAL OR ELECTRONIC MEDIUM IS PROHIBITED WITHOUT THE EXPRESS WRITTEN CONSENT OF
ALL STAR BLEACHERS

DRAWN	RLW
CHECKED	
DATE	8-27-03
SCALE	3/16"=1'-0"
JOB NO.	1577
SHEET	S4R0